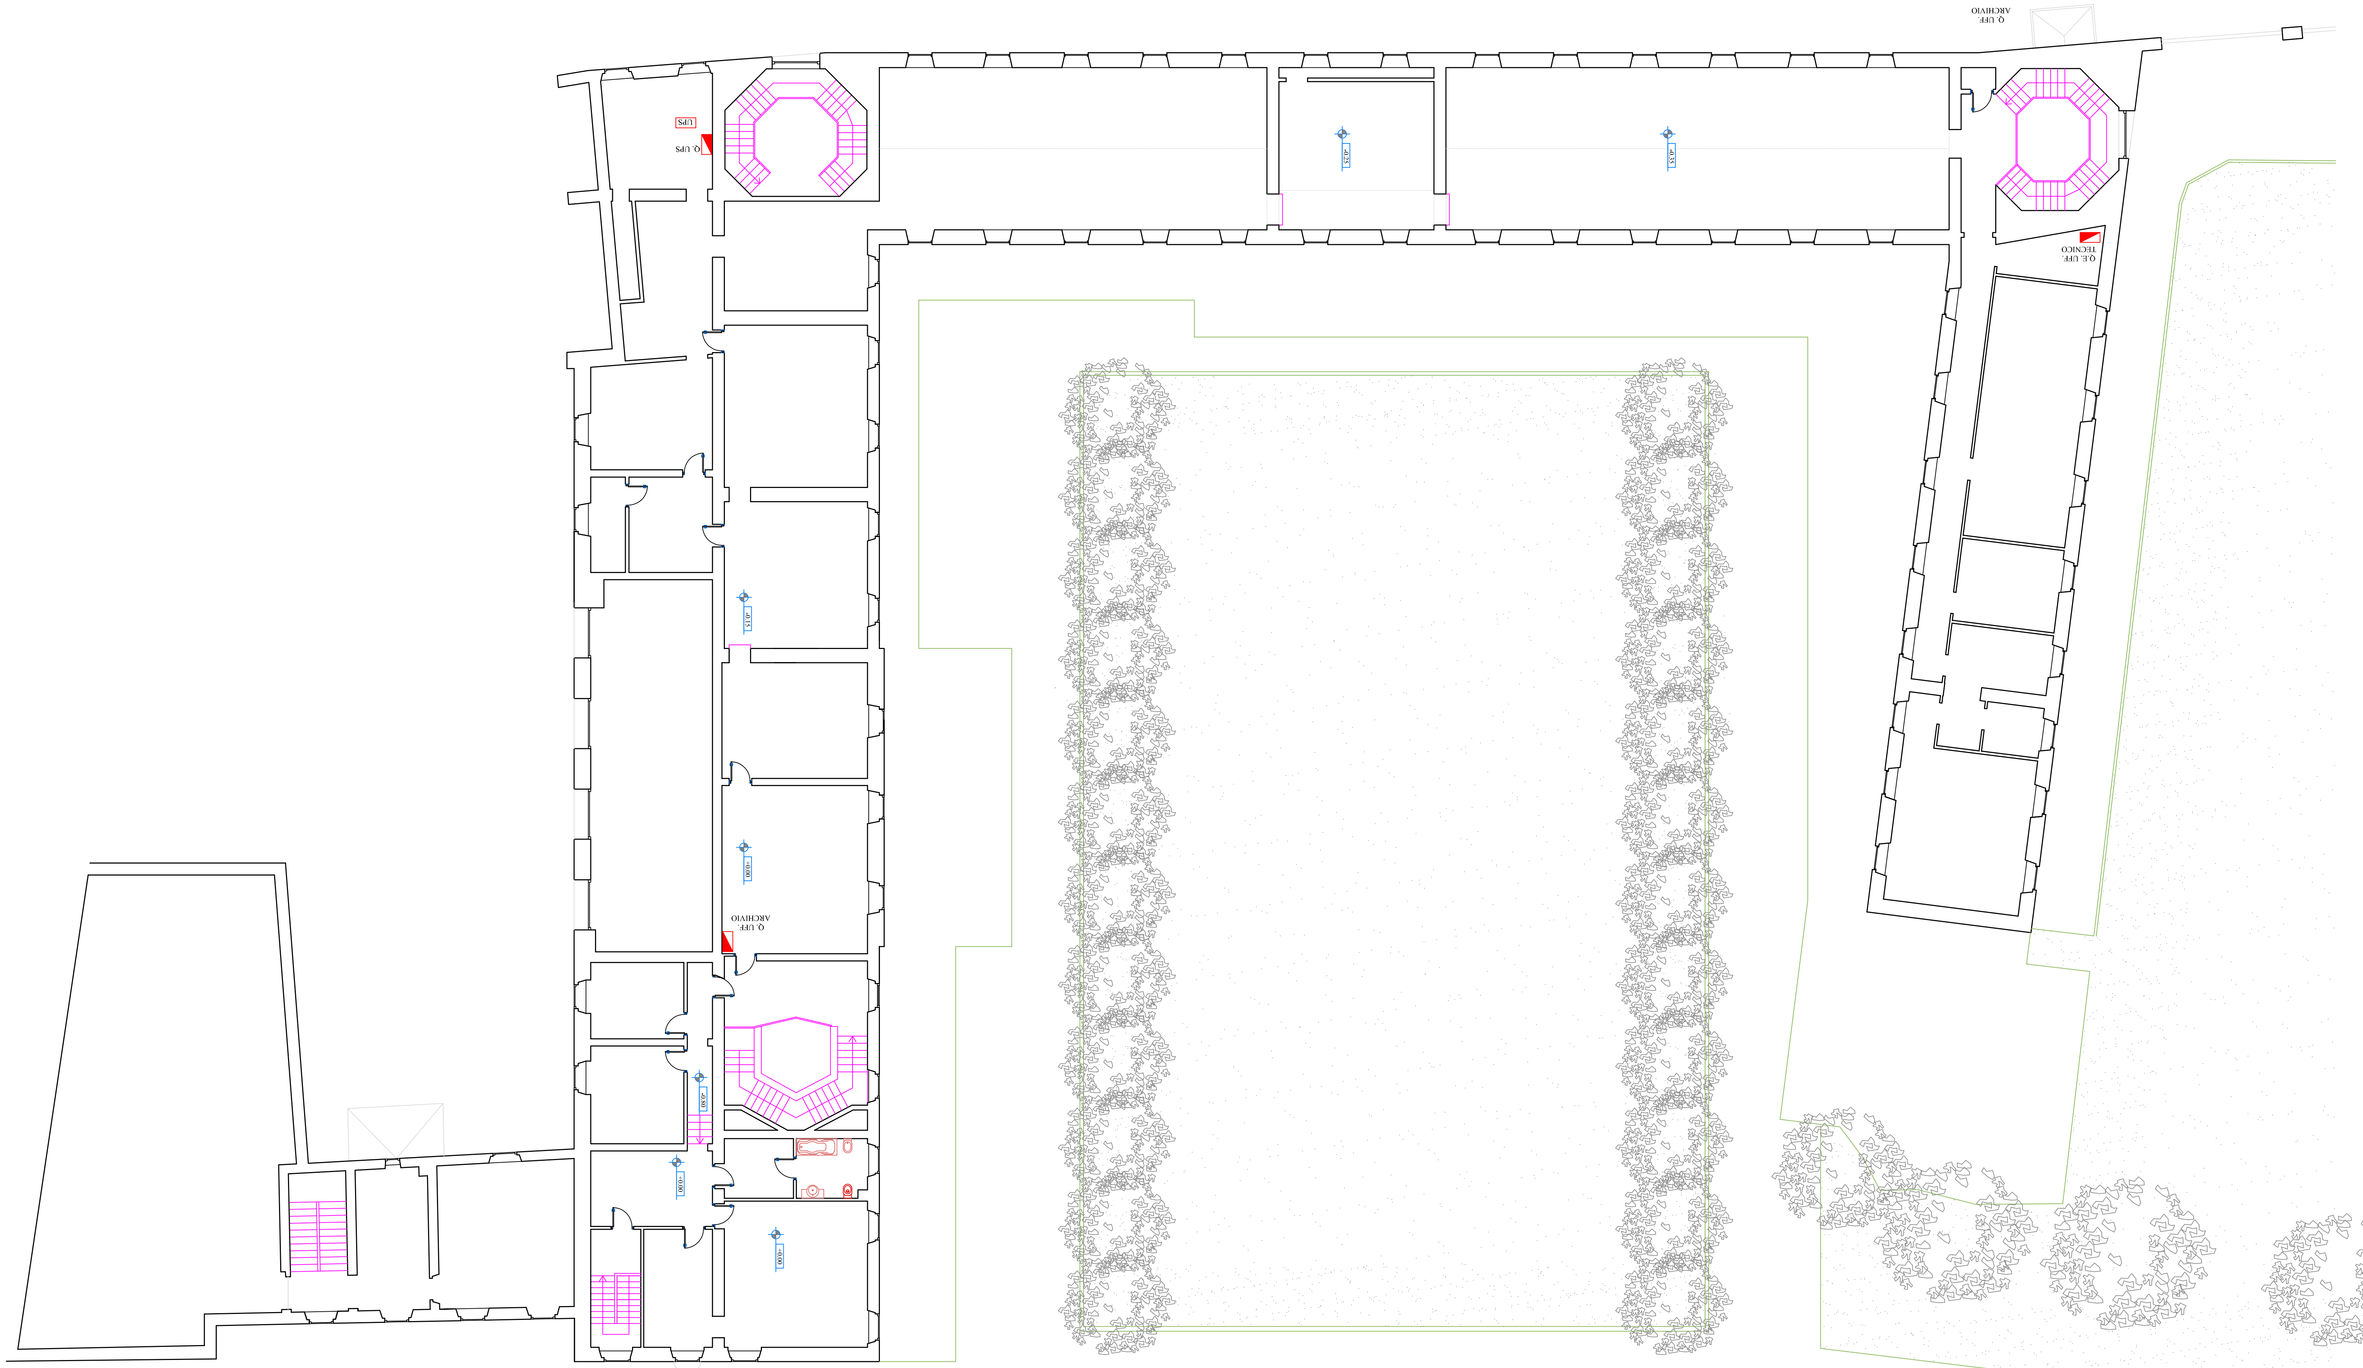
Q. LIFT ARCHIVIO
Q. LIFT TEATRO
Q. LIFT ARCHIVIO
Q. LIFT
Q. LIFT
Q. LIFT