CITTA' DI TORINO

VICE DIREZIONE GENERALE INGEGNERIA

SERVIZIO EDILIZIA PER LA CULTURA

SERVIZIO EDILIZIA PER IL SOCIALE

ENERGY CENTER

CITTA' DI TORINO

Responsabile del Procedimento:	Arch. Rosalba STURA
Progettista delle opere Architettoniche e Coordinatore Tecnico del Progetto:	Arch. Corrado DAMIANI
Indirizzo e supporto tecnico per l'integrazione dei sistemi energetici e le innovazioni tecnologiche:	Ing. Carmelo DI VITA
Progettista degli impianti tecnologici:	Ing. Alfonso FAMA'
Progettista delle opere strutturali:	Ing. Flavio AQUILANO Ing. Elena GRILLONE
Supporto tecnico per la gestione delle terre e rocce di scavo:	Ing. Renzo FAVA
Supporto tecnico per la verifica della qualità ambientale:	Ing. Donato FIERRI
Progettista della Sicurezza:	Geom. Claudio MASTELLOTTO
Collaboratori Progettazione Opere Edili e Architettoniche:	Arch. Germana BARBERIO Geom. Antonio LA GAMBA Geom. Claudio MASTELLOTTO Arch. Simona MONTAFIA
Collaboratori Progettazione Impianti Tecnologici:	P.I. Marco COCCA P.I. Sergio CHIURATO P.I. Francesco FERRARI P.I. Maurizio GENOVESE
Collaboratori Progettazione Opere Strutturali:	Geom. Luigi BALICE Geom. Romano RAGO
Professionisti Esterni Supporto Tecnico al Progetto:	Ing. Gregorio CANGIALOSI Dott. Geol. Giuseppe GENOVESE Arch. Alessia Paola GRIGINIS Soc. MANENS-TIFS S.p.A.
POLITECNICO DI TORINO **Servizio Edilizia e Dipartimento di Energia:**	Supporto al progetto per illuminotecnica sistemi energetici e antincendio

PROGETTO DEFINITIVO

RETE DEI SOTTOSERVIZI
FOGNATURA BIANCA E NERA

Nome_file: RS_01 SWAT FOGNATURE.dwg

Scala PDof

Scala 1:1000

EMISSIONE	28/06/2012

RS-01

ELABORATO

Condotta Fognatura Bianca

Condotta Fognatura Nera

t= quota geodetica del terreno (chiusino)

B= quota geodetica della tubazione acque Bianche

N= quota geodetica della tubazione acque Nere

Ov= tubazione ovoidale

Ø = tubazione tonda

Esempio

t	
p=t-B	p=t-N
B	N

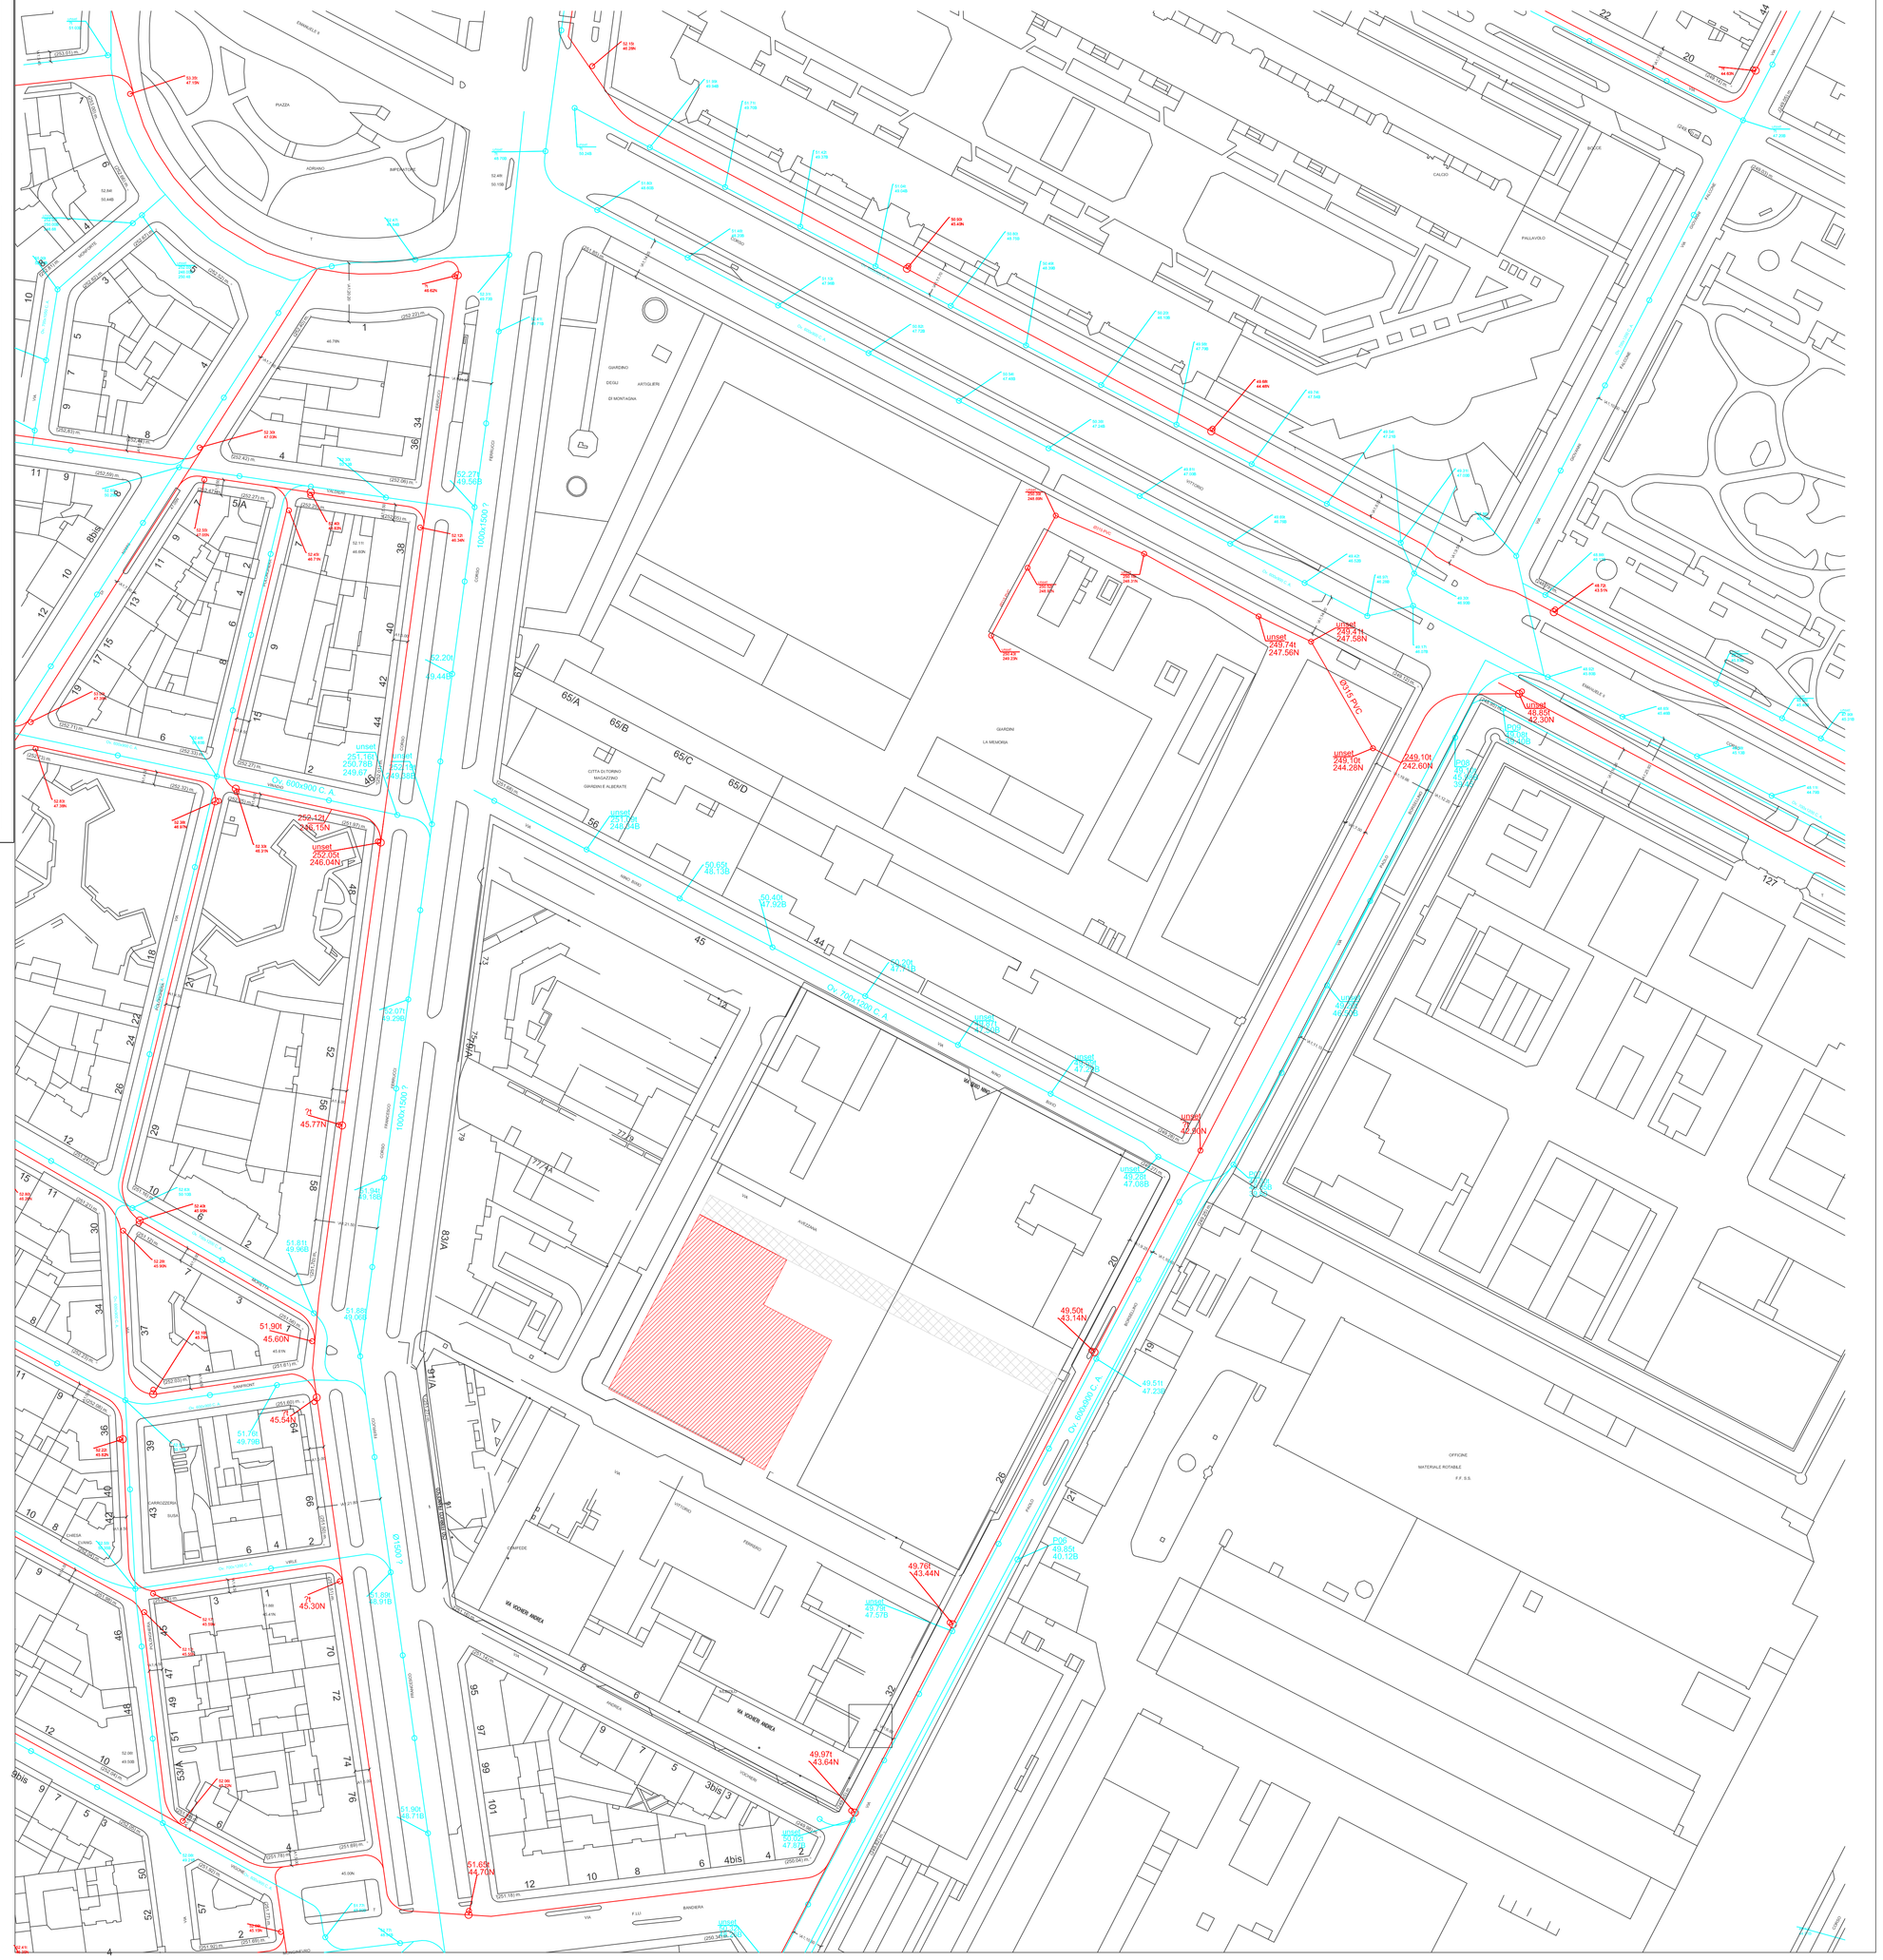
Via Duchessa Jolanda
